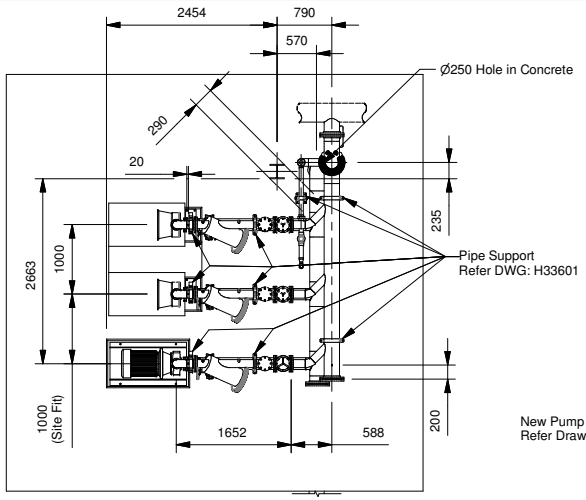

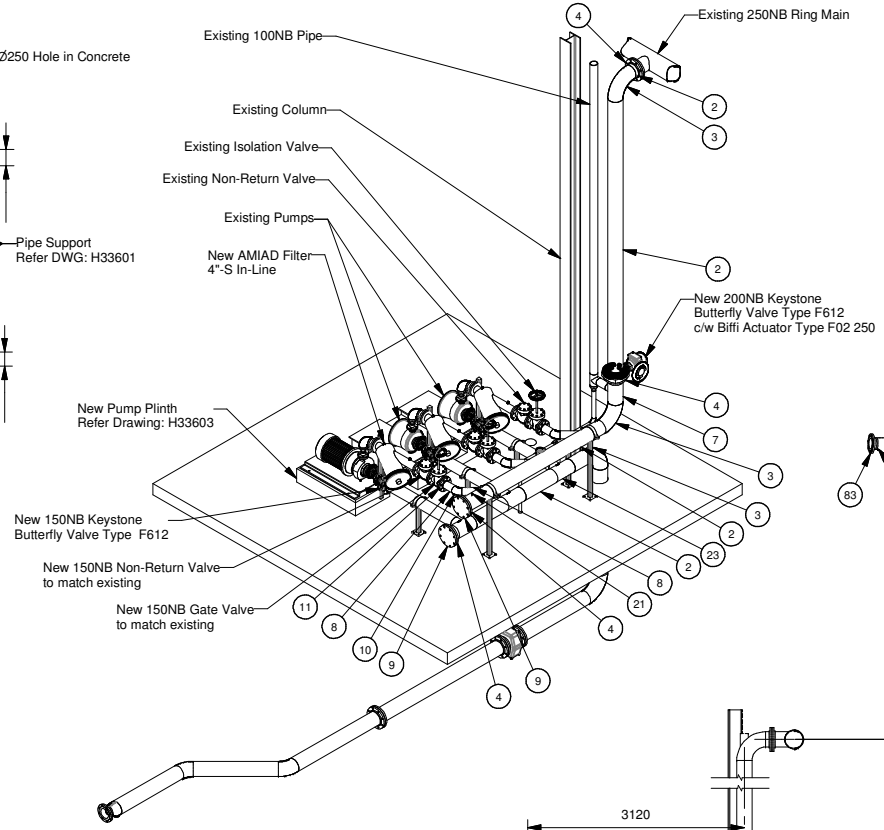

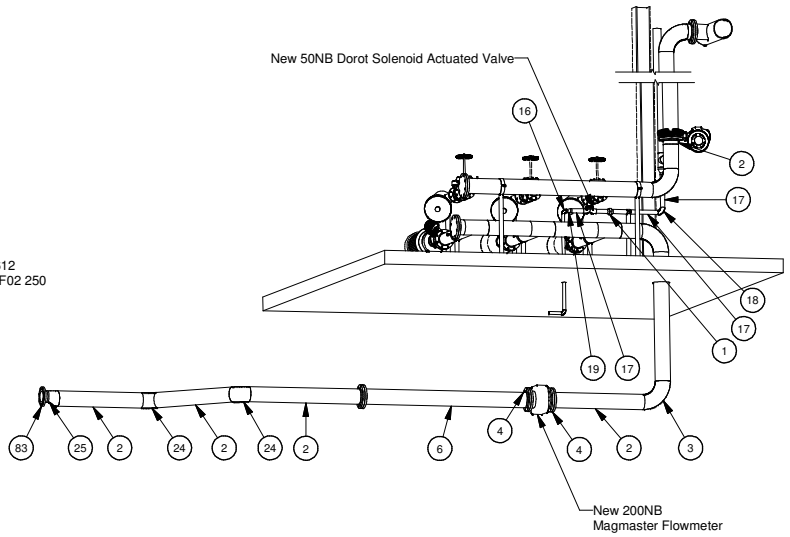

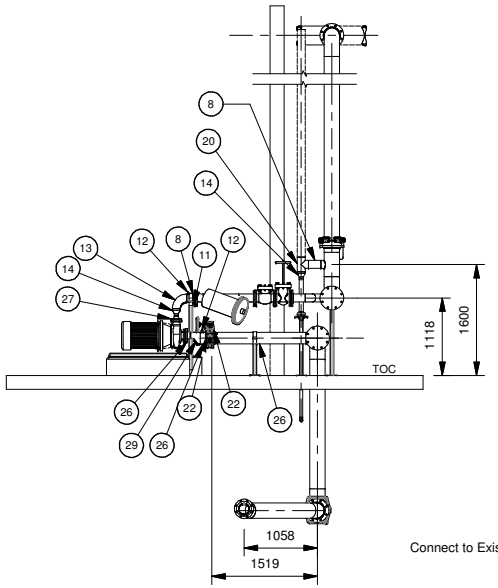

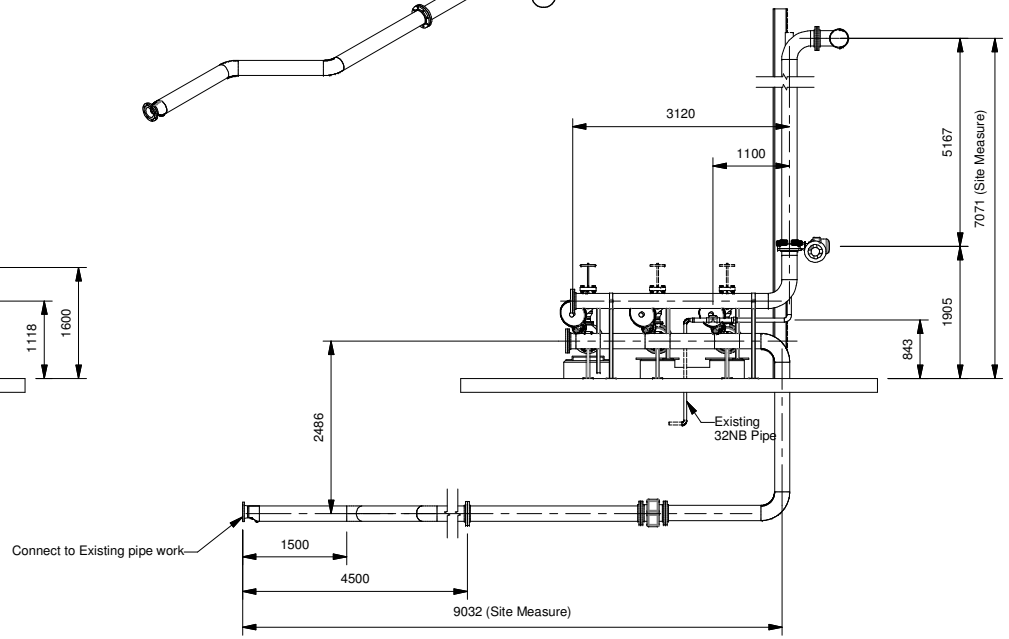

Parts List				
ITEM	QTY	DESCRIPTION	STANDARD	MATERIAL
1	1	50NB Mac Union BSP	ASME B16.3	Carbon Steel
2		200NB Pipe, Sched 40	ASME B36.10	ASTM A106 grade B
3	4	200NB Long Radius 90 Deg Elbow, Sched 40	ASME B16.9	ASTM A234 grade WPB
4	9	200NB Flange Slip-On, Table E	BS10	Carbon Steel
6		200NB Pipe, Sched 40	AMSE B36.19	ASTM A312 grade TP304
7	1	200NB to 100NB Reducing Tee Sched 40	ASME B16.9	ASTM A234 grade WPB
8		100NB Pipe, Sched 40	ASME B36.10	ASTM A106 grade B
9	2	200NB Flange Blind, Table E	BS10	Carbon Steel
10	3	100NB Long Radius 45 Deg Elbow, Sched 40	ASME B16.9	ASTM A234 grade WPB
11	6	100NB Flange Slip-On, Table E	BS10	Carbon Steel
12	6	Coupling 8NB NPT, 3000lb	ASME B16.11	ASTM A105
13	3	100NB Long Radius 90 Deg Elbow, Sched 40	ASME B16.9	ASTM A234 grade WPB
14	4	100NB to 50NB Concentric Reducer, Sched 40	ASME B16.9	ASTM A234 grade WPB
16	1	32NB Long Radius 90 Deg Elbow, Sched 40	ASME B16.9	ASTM A234 grade WPB
17		50NB Pipe, Sched 40	ASME B36.10	ASTM A106 grade B
18	1	50NB Long Radius 90 Deg Elbow, Sched 40	ASME B16.9	ASTM A234 grade WPB
19	1	50NB to 32NB Concentric Reducer, Sched 40	ASME B16.9	ASTM A234 grade WPB
20	1	100NB Straight Tee, Sched 40	ASME B16.9	ASTM A234 grade WPB
21	1	Coupling 15NB NPT, 3000lb	ASME B16.11	ASTM A105
22	6	150NB Flange Slip-On, Table E	BS10	Carbon Steel
23	3	200NB to 150NB Reducing Tee, Sched 40	ASME B16.9	ASTM A234 grade WPB
24	2	200NB Long Radius 45 Deg Elbow, Sched 40	ASME B16.9	ASTM A234 grade WPB
25	1	200NB to 150NB Eccentric Reducer, Sched 40	ASME B16.9	ASTM A234 grade WPB
26	3	80NB Flange Welding Neck, Table E	BS10	Carbon Steel
27	3	50NB Flange Welding Neck, Table E	BS10	Carbon Steel
29	3	150NB to 80NB Ecentric Reducer, Sched 40	ASME B16.9	ASTM A234 grade WPB
83	1	150NB Flange Welding Neck, Table E	ASME B16.5	Steel

No	DATE	DESIGNED	DRAWN	DRAFTING CHECK	GENESIS APP'D	AMENDMENT
L	27.11.06	N. B	M Lord	N. B		Issued for Construction

No	DATE	DESIGNED	DRAWN	DRAFTING CHECK	GENESIS APP'D	AMENDMENT

STATION:
PROJECT: **Wash Down Line Upgrade**
PROJECT No:
DRAWN: M Lord | DATE: 13/08/2006 | REVIEWED PROJECT ENGINEER | APPROVED GENESIS PROJECT MANAGER: NB
DESIGNED: NB | DESIGN REVIEW

TITLE:
Wash Down Water Pump
Pipe Work
General Arrangment

SCALE: 1:75 | FOLDER No: H24/ | DRAWING No: H33600 | AMDT: L

A3